ONE HALF INCH SCALE DETAIL OF ENTRANCE TO COLVMN

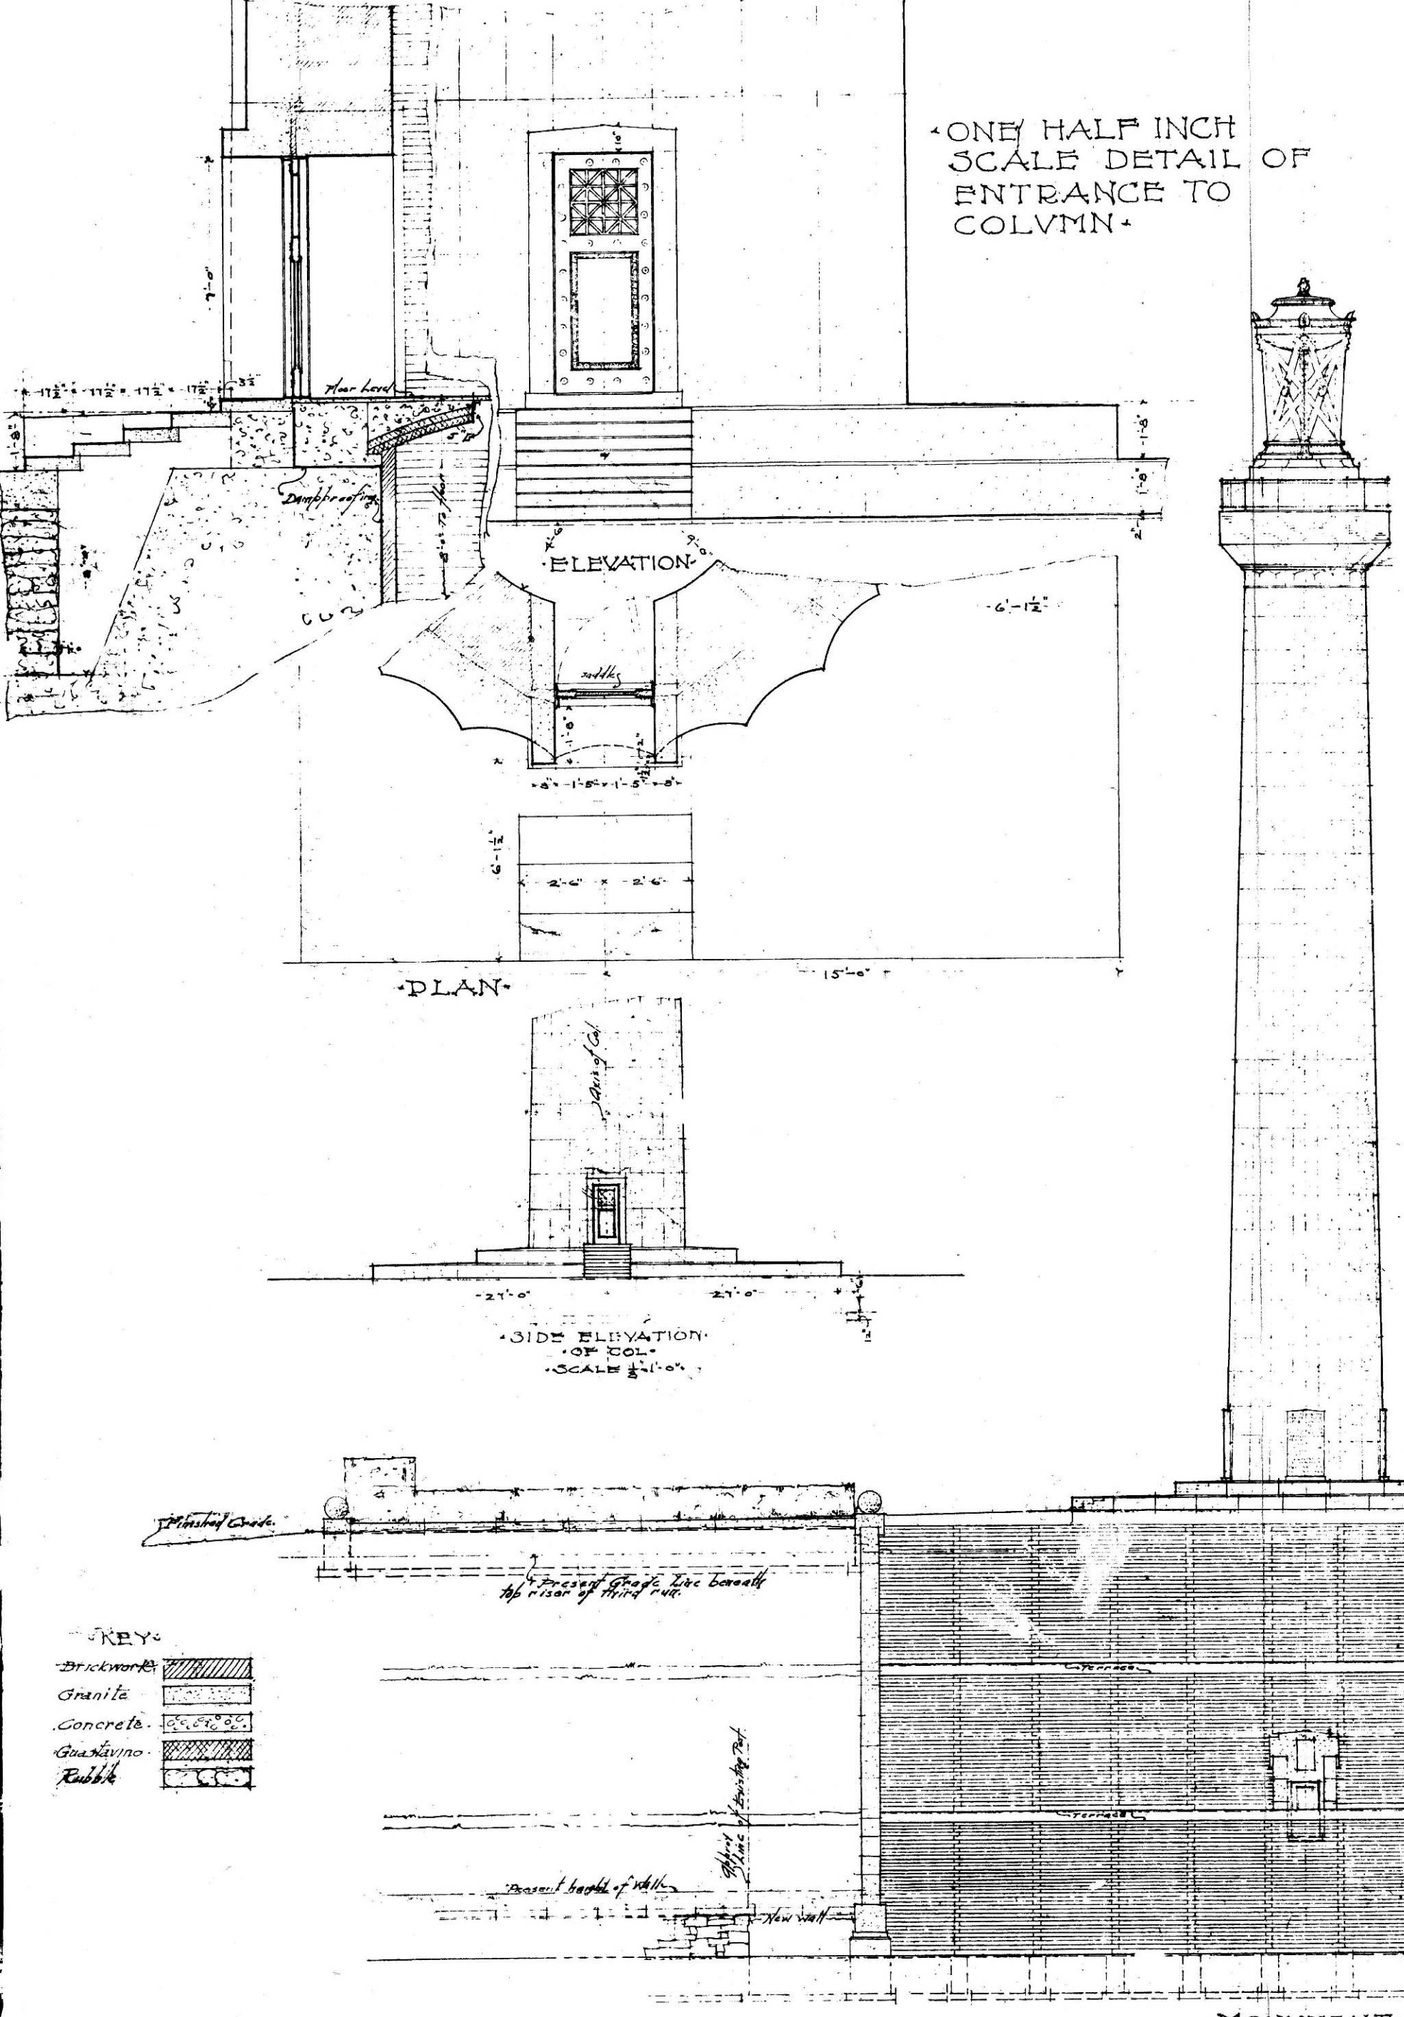

SIDE ELEVATION OF COL.
SCALE ½"=1'-0"

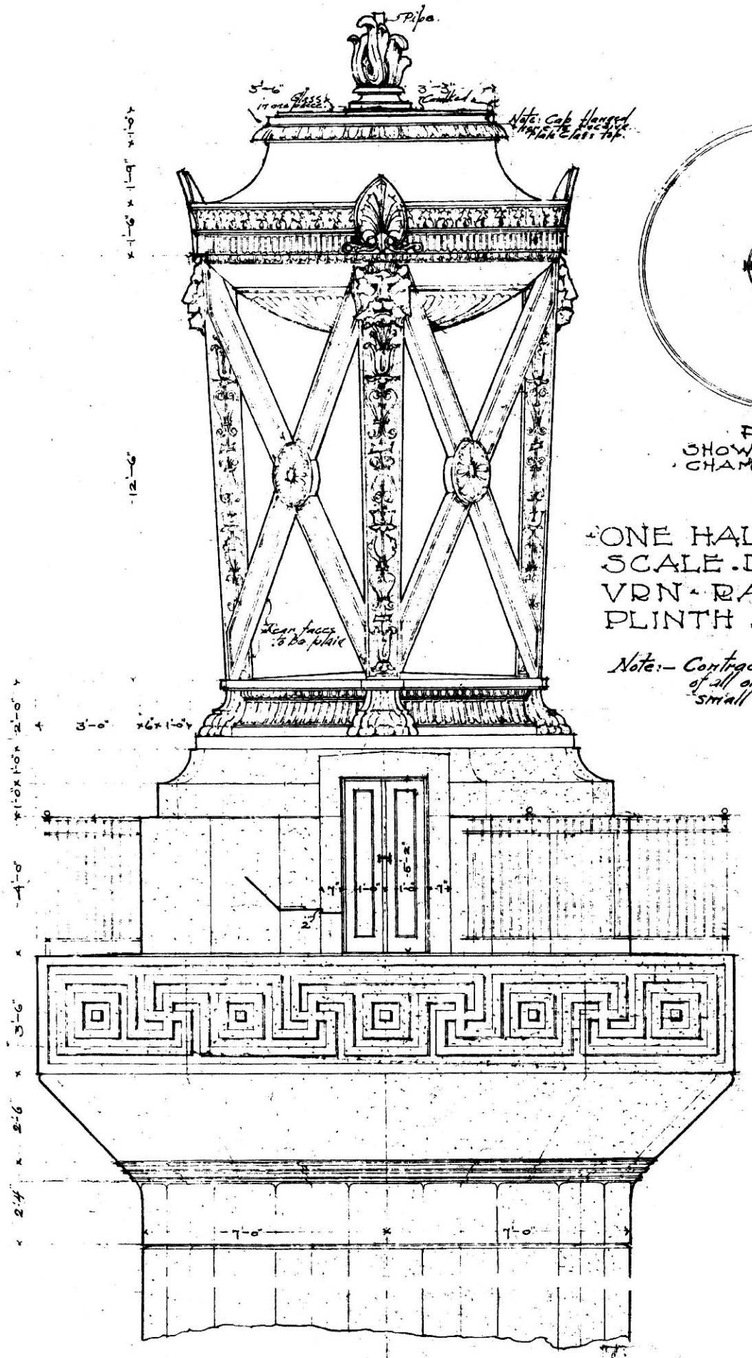

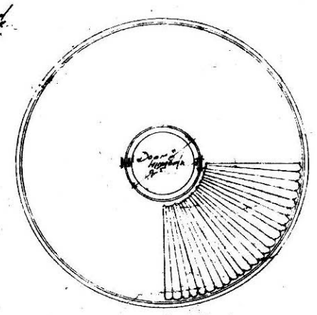

PLAN SHOWING DOOR TO CHAMBER IN VRN.

ONE HALF INCH SCALE DETAIL OF VRN. RAILING PLINTH AND CAP

Note:— Contractor is to submit models of all ornament on vrn. and small section of Railing.

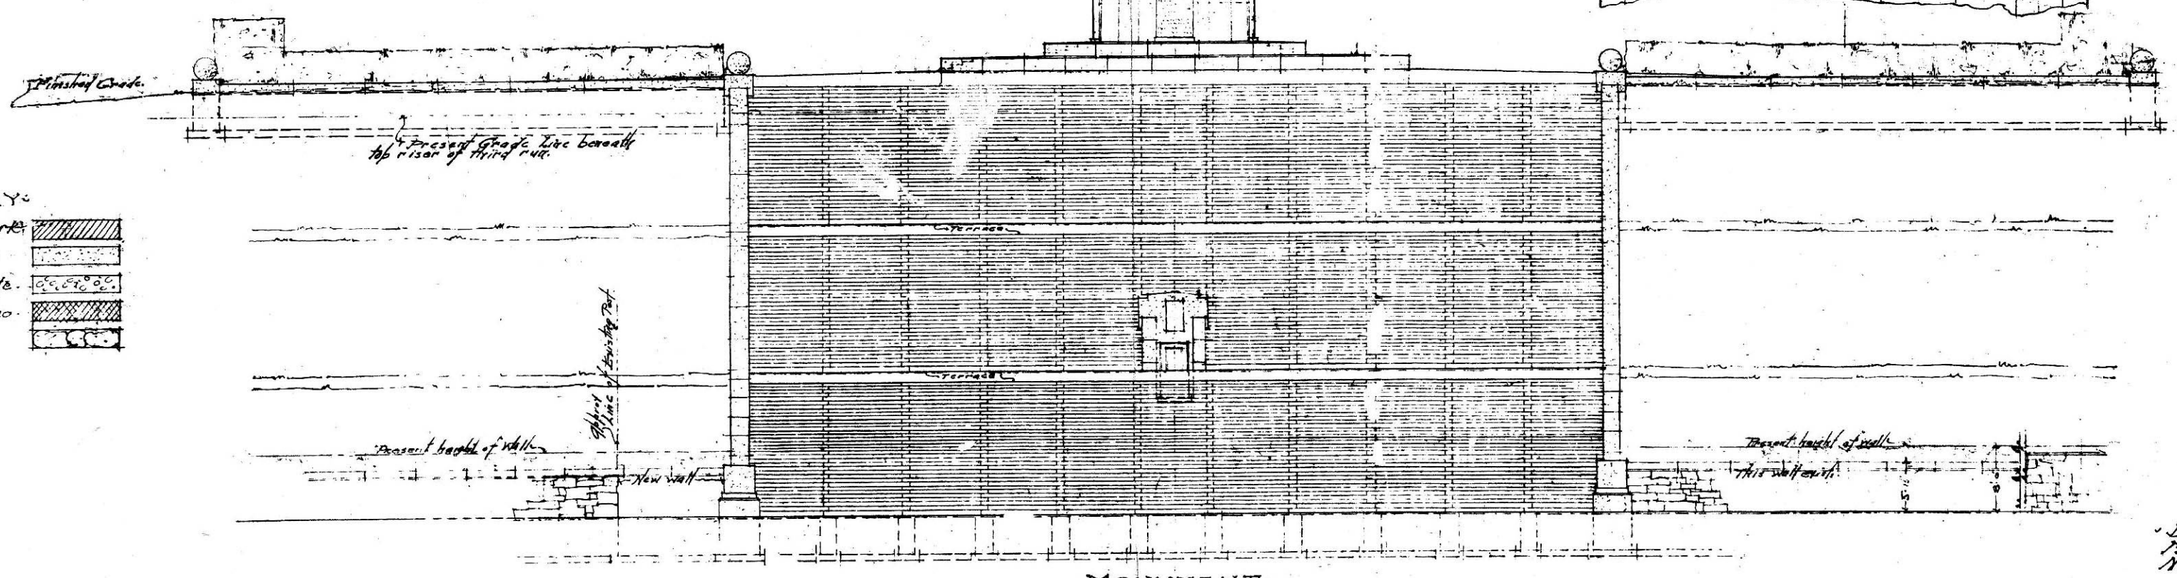

KEY
Brickwork
Granite
Concrete
Guastavino
Rubble

SCALE OF ELEVATION
⅛"=1'-0"

Drawing No. 3
Made by H.A.W.
Nov. 14th 1905.

MONVMENT TO PRISON SHIP MARTYRS
FORT GREENE PARK · BROOKLYN

McKIM, MEAD AND WHITE · ARTS.
160 FIFTH AVE. NEW YORK